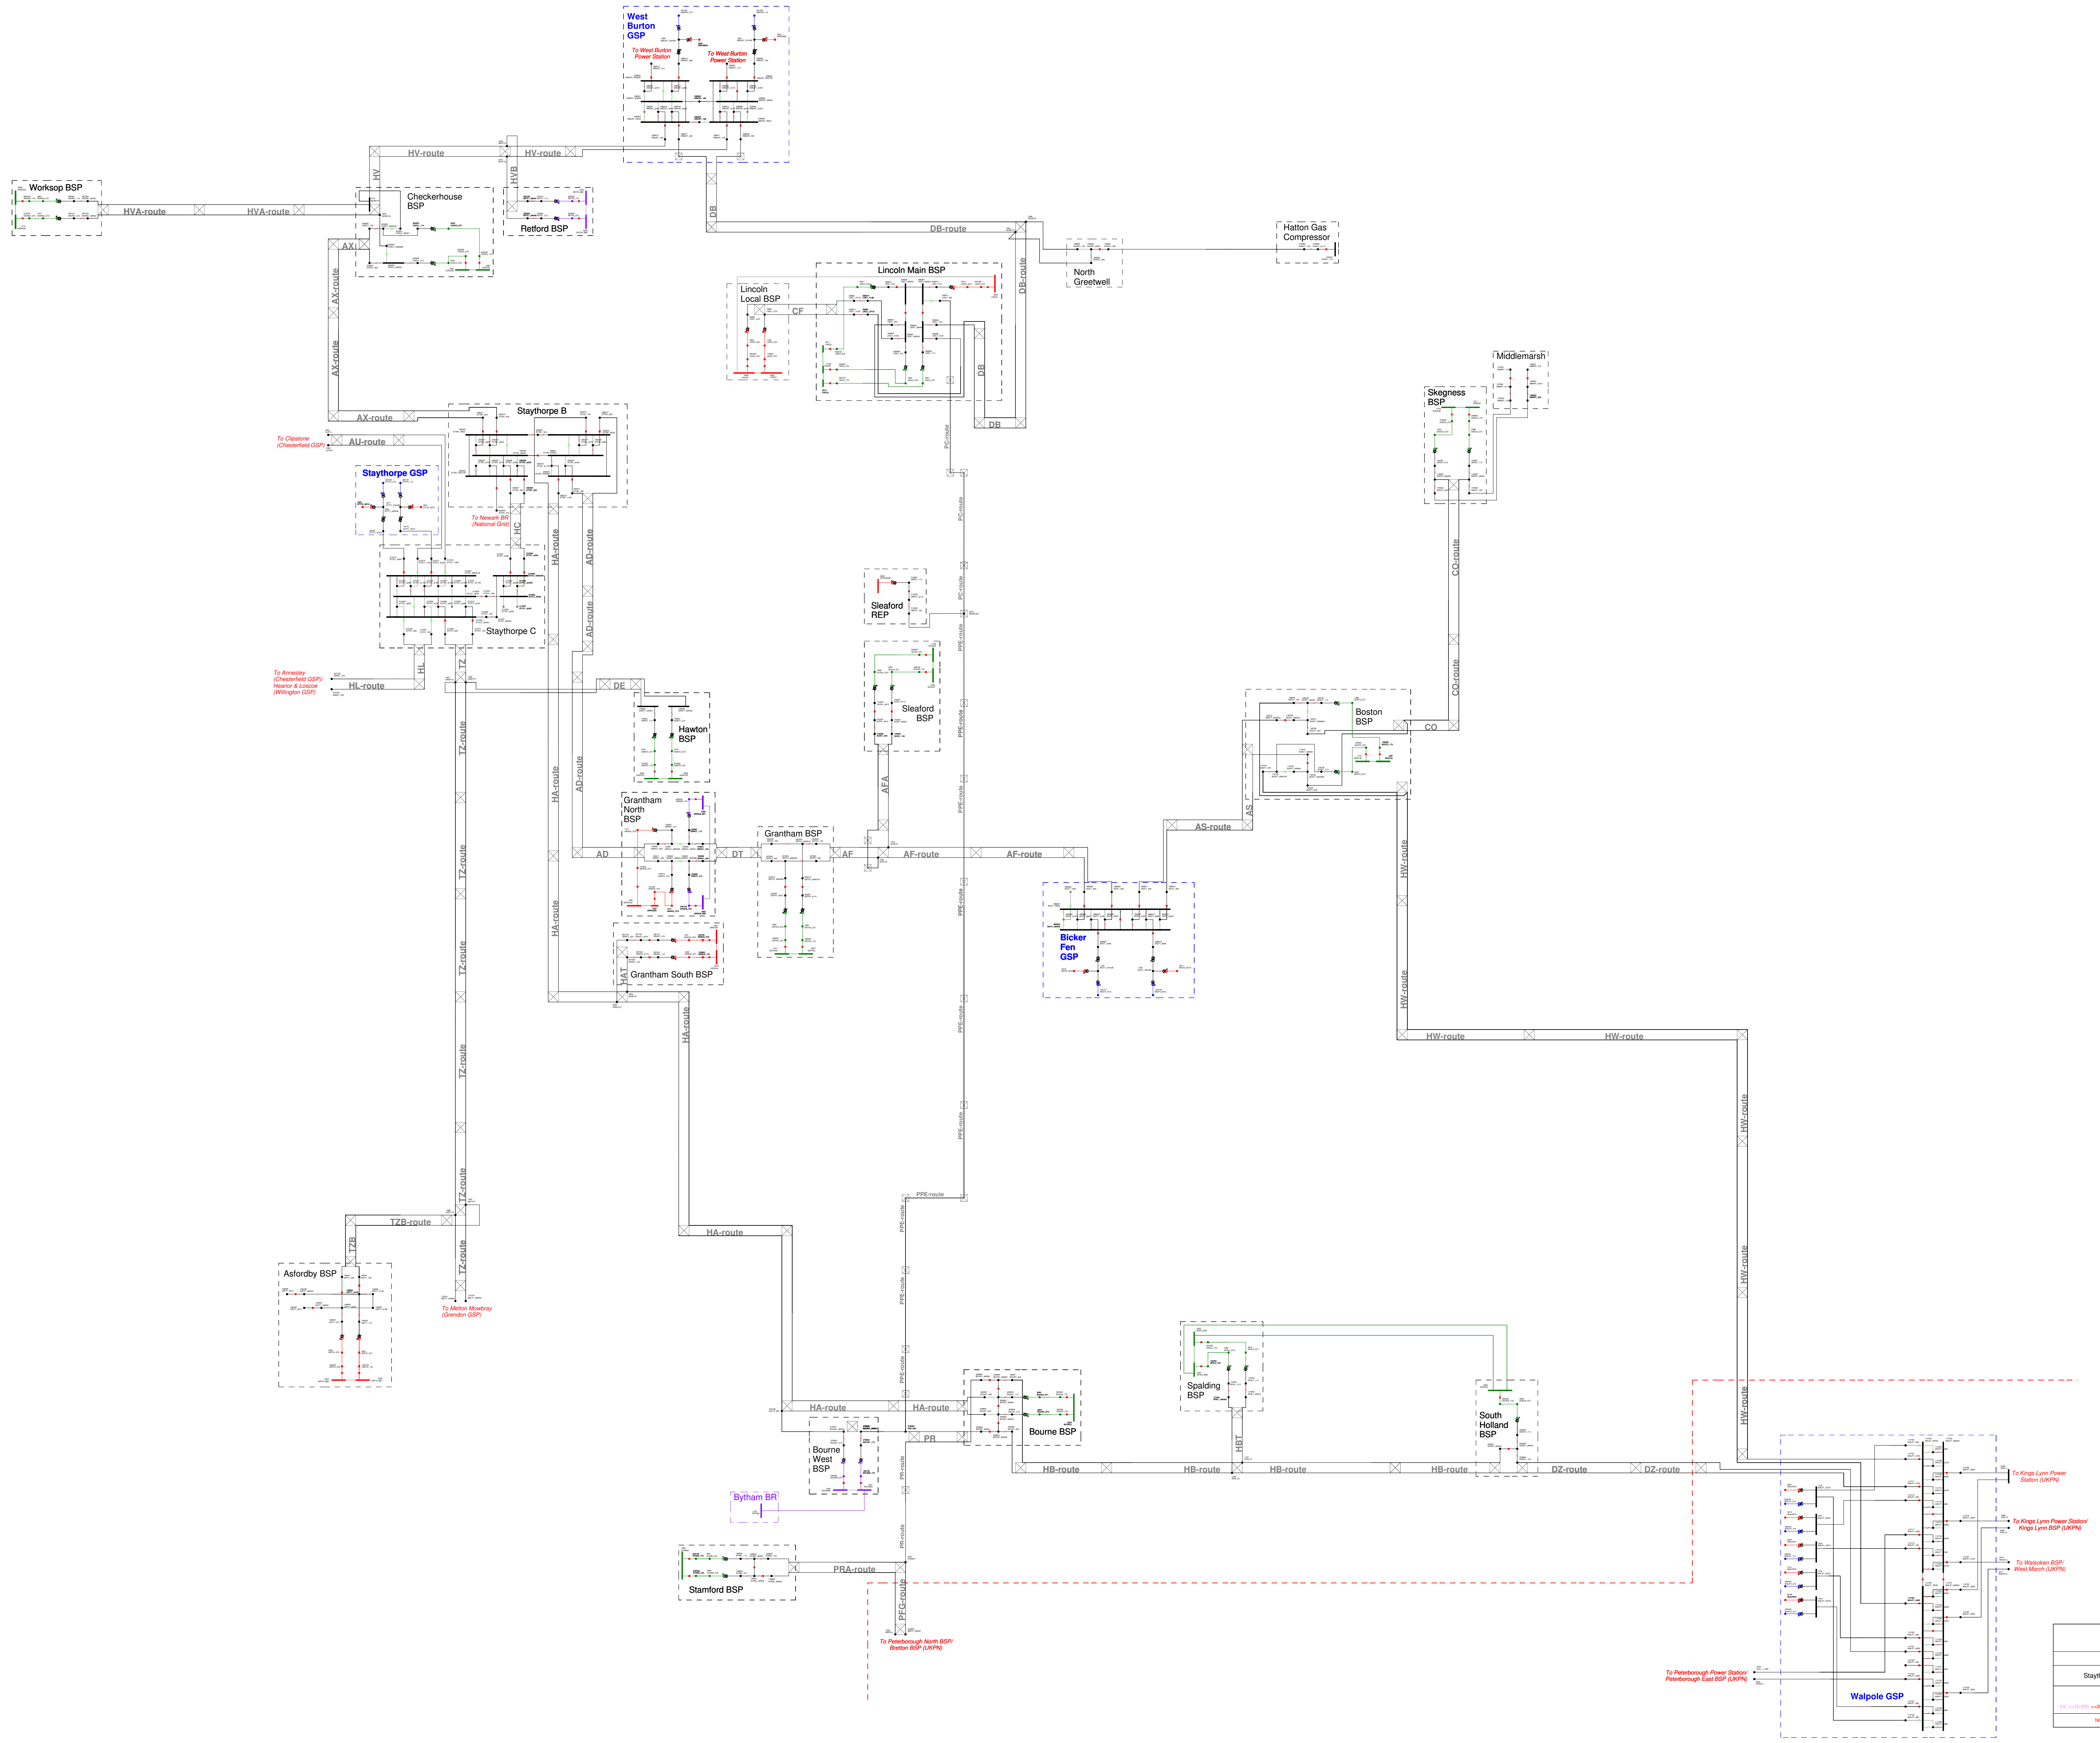

Shaping Subtransmission

East Midlands 2020

Network Schematic: Baseline

Staythorpe, Bicker Fen, Walpole and West Burton

Voltage Colour Code

kV: <=10.000 <=20.000 <=30.000 <=40.000 <=80.000 <=160.000 <=320.000 >320.000

NOT TO BE USED FOR OPERATIONAL PURPOSES